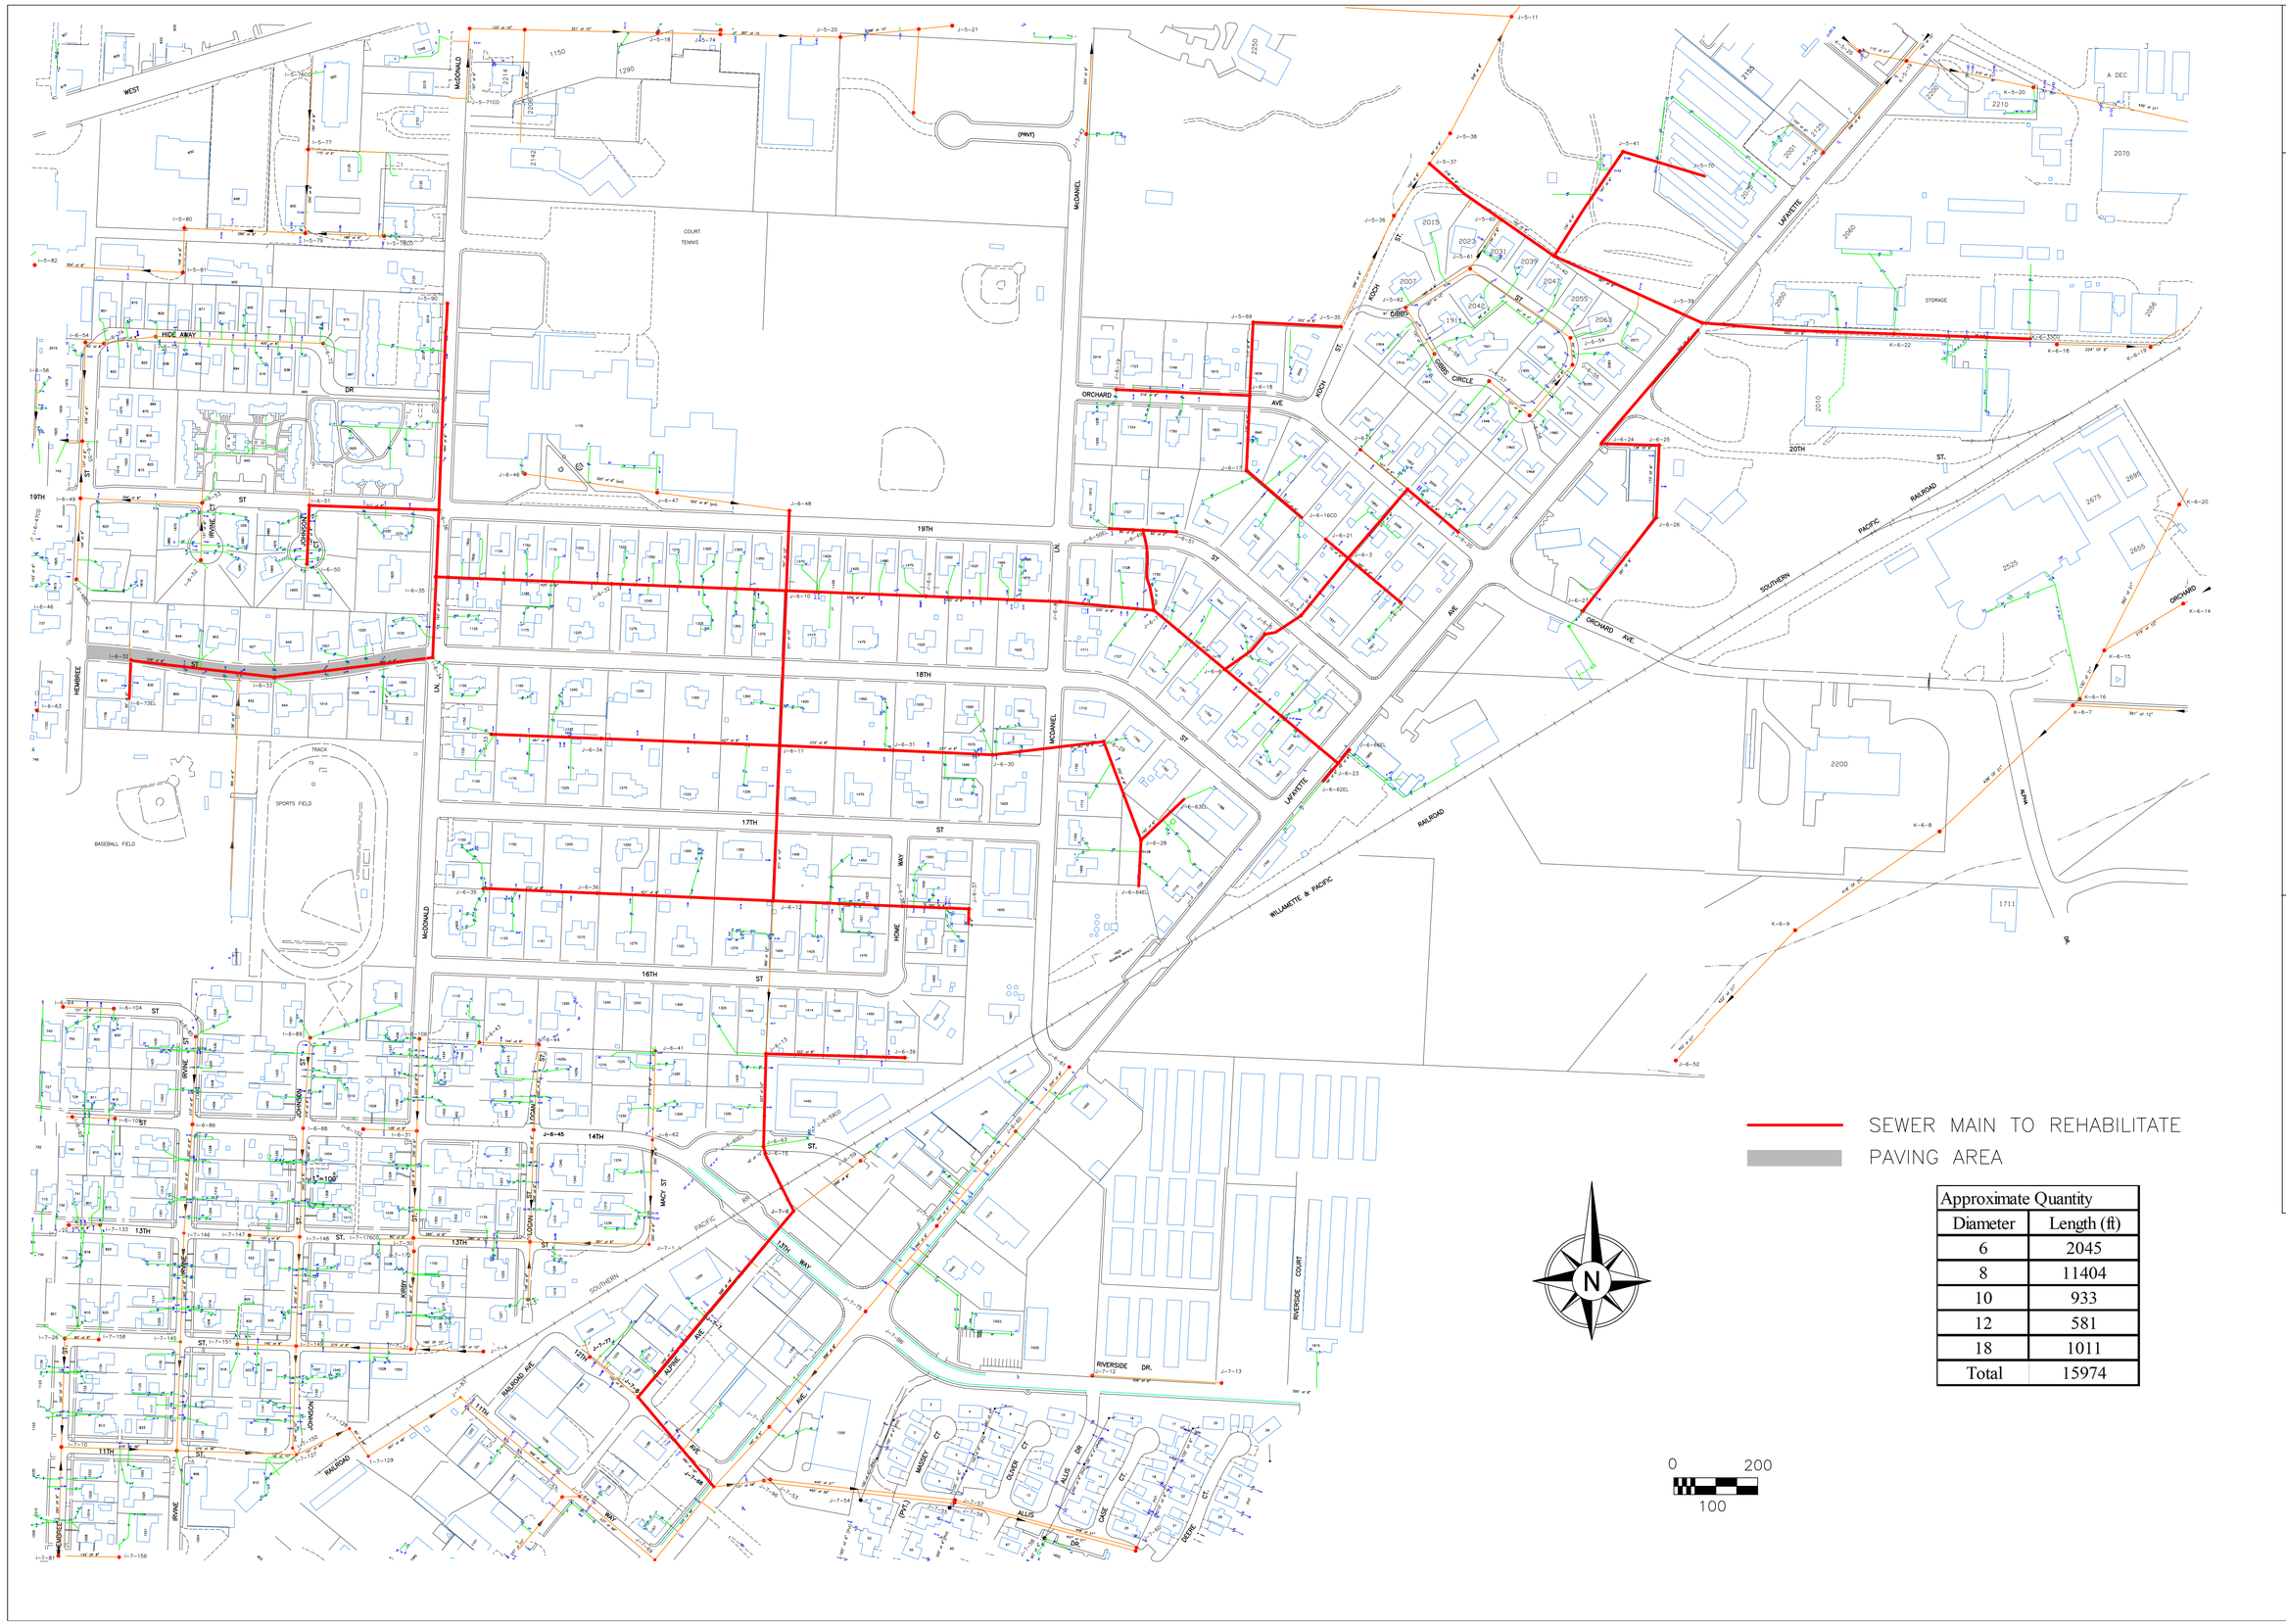

Approximate Quantity	
Diameter	Length (ft)
6	2045
8	11404
10	933
12	581
18	1011
Total	15974

SCALE:
Drawn: RM
Checked:
Date: October 27, 2016
Project No.
SHEET 1 OF 1

CITY OF McMINNVILLE, OREGON
ENGINEERING DEPARTMENT

VARIOUS SANITARY SEWER REHABILITATION PROJECTS

NE HIGH SCHOOL SANITARY SEWER
REHABILITATION PROJECT

City of McMinnville